


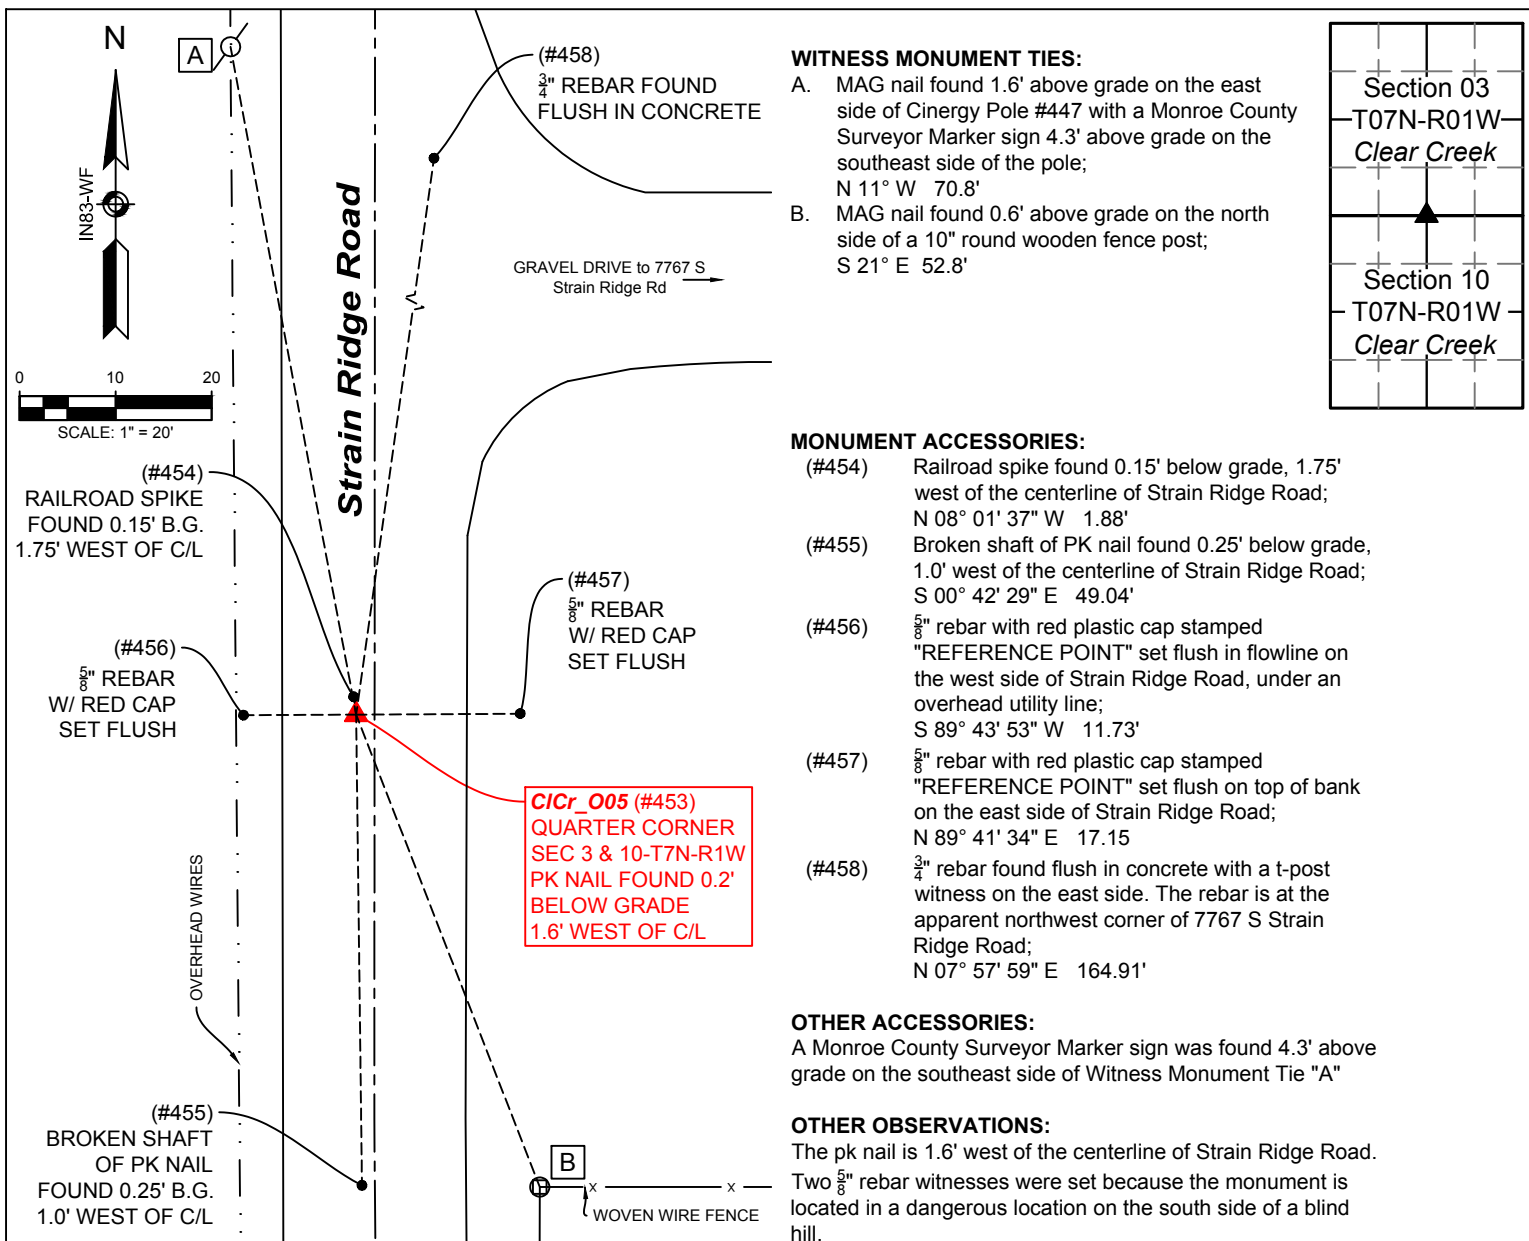


Point Table			
Point #	Northing	Easting	Description
453	1390249.1	3116161.6	PK Nail Fd 0.2'BG
454	1390250.9	3116161.4	Railroad Spike Fd .15'BG
455	1390200.0	3116162.2	Broken PK Nail Fd .25'BG
456	1390249.0	3116149.9	Rebar 5/8 Set Flush
457	1390249.2	3116178.8	Rebar 5/8 Set Flush
458	1390412.4	3116184.5	Rebar 3/4 Fd Flush

Monument Description: PK nail found 0.2' below grade, 1.6' west of the centerline of Strain Ridge Road

State Plane Grid Coordinates: Northing: 1390249.1', Easting: 3116161.6'

SHEET 1 OF 2	MONUMENT RECORD CORNER ID: CICr_O05	Quarter Corner Section 03 & 10- T07N-R01W Clear Creek Township Monroe County, Indiana	 OFFICE OF THE MONROE COUNTY SURVEYOR Trohn Enright-Randolph <i>Monroe County Surveyor</i> Rachel Savich Oser <i>Professional Surveyor</i> 119 West 7th Street, Bloomington, IN 47404 (812) 349-2570

Photos were taken on 06/06/2017 and 06/27/2017 with an iPhone 6s

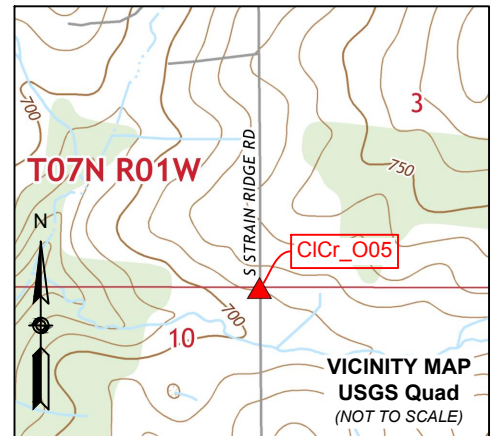

Trohn Enright-Randolph
Trohn Enright-Randolph
Monroe County Surveyor



Accepted by the Monroe
County Surveyor Review Board
on December 19, 2017



Rachel Oser
Rachel Savich Oser, State of Indiana
Professional Surveyor No. 21100022

SHEET
2
OF
2

MONUMENT RECORD
CORNER ID:
CICr_O05

Quarter Corner
Section 03 & 10- T07N-R01W
Clear Creek Township
Monroe County, Indiana



MONROE COUNTY SURVEYOR'S OFFICE
Trohn Enright-Randolph Monroe County Surveyor
Rachel Savich Oser Professional Surveyor
119 West 7th Street, Bloomington, IN 47404 (812) 349-2570

MONUMENT RECORD
State of Indiana - County of Monroe


Section: 03 Township: 7 N Range: 1 W

Corner ID: Cl Cr 0-05


Monument Description & Remarks: Found: PK nail in center of Strain Ridge RD. Talked with Doug Curry about confusion of PK nails and he had referenced the PK nail close to the RR spike.

References On File: Checked parcel maps on GIS over fence line to the south (easterly from point D).

Field Book: 2000-01
Page No.: 54
USGS Quad: Clear Creek

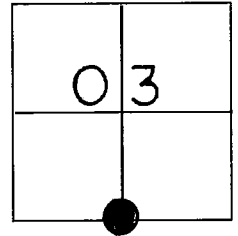

Tie Sheet Drawing
(Not to Scale)

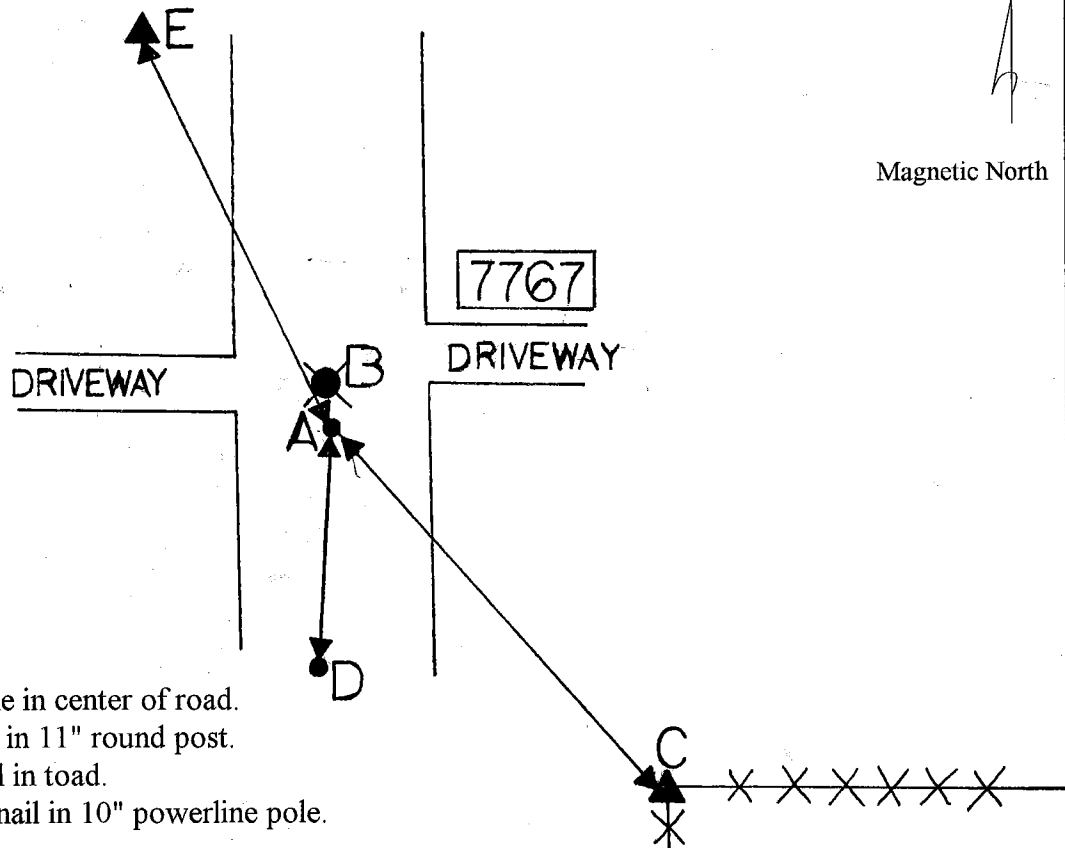

- A-PK nail in center of road.
- B-N 03° W 1.86' to RR spike in center of road.
- C-S 17° E 52.79' to AG nail in 11" round post.
- D-S 03° W 49.18' to PK nail in toad.
- E-N 06° W 70.82' to MAG nail in 10" powerline pole.

I, Kevin P. Enright, Monroe County Surveyor, hereby certify that this document was prepared under my direction in accordance with the provisions of Section 36-20-2-41 of the Indiana Code; and the above data is given under my hand this 31st day of May, 2000.

Kevin P. Enright



Certified and sealed by the Monroe County Surveyor Review Board

Date: 11/02/00

October 13, 2000